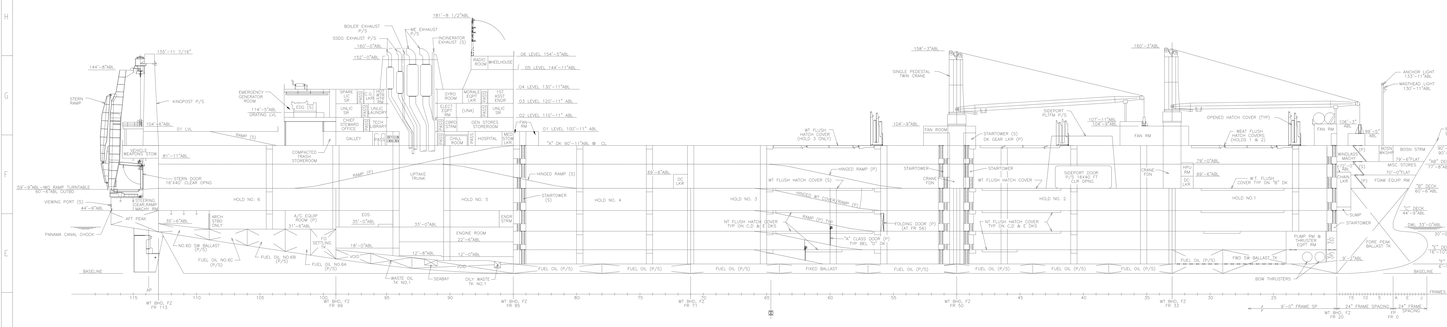
187'-8 1/2"ABL
BOILER EXHAUST P/S
SSDG EXHAUST P/S
160'-0"ABL
152'-0"ABL
MONKEY'S ISLAND
MONKEYTOP EXHAUST (S)
155'-11 7/16"
144'-8"ABL
KINGPOST P/S
STERN RAMP
EMERGENCY GENERATOR ROOM
114'-0"ABL
OPERATING CAB
SHAFT ALLEY
"OA" DECK
"OA" DECK
"OA" DECK

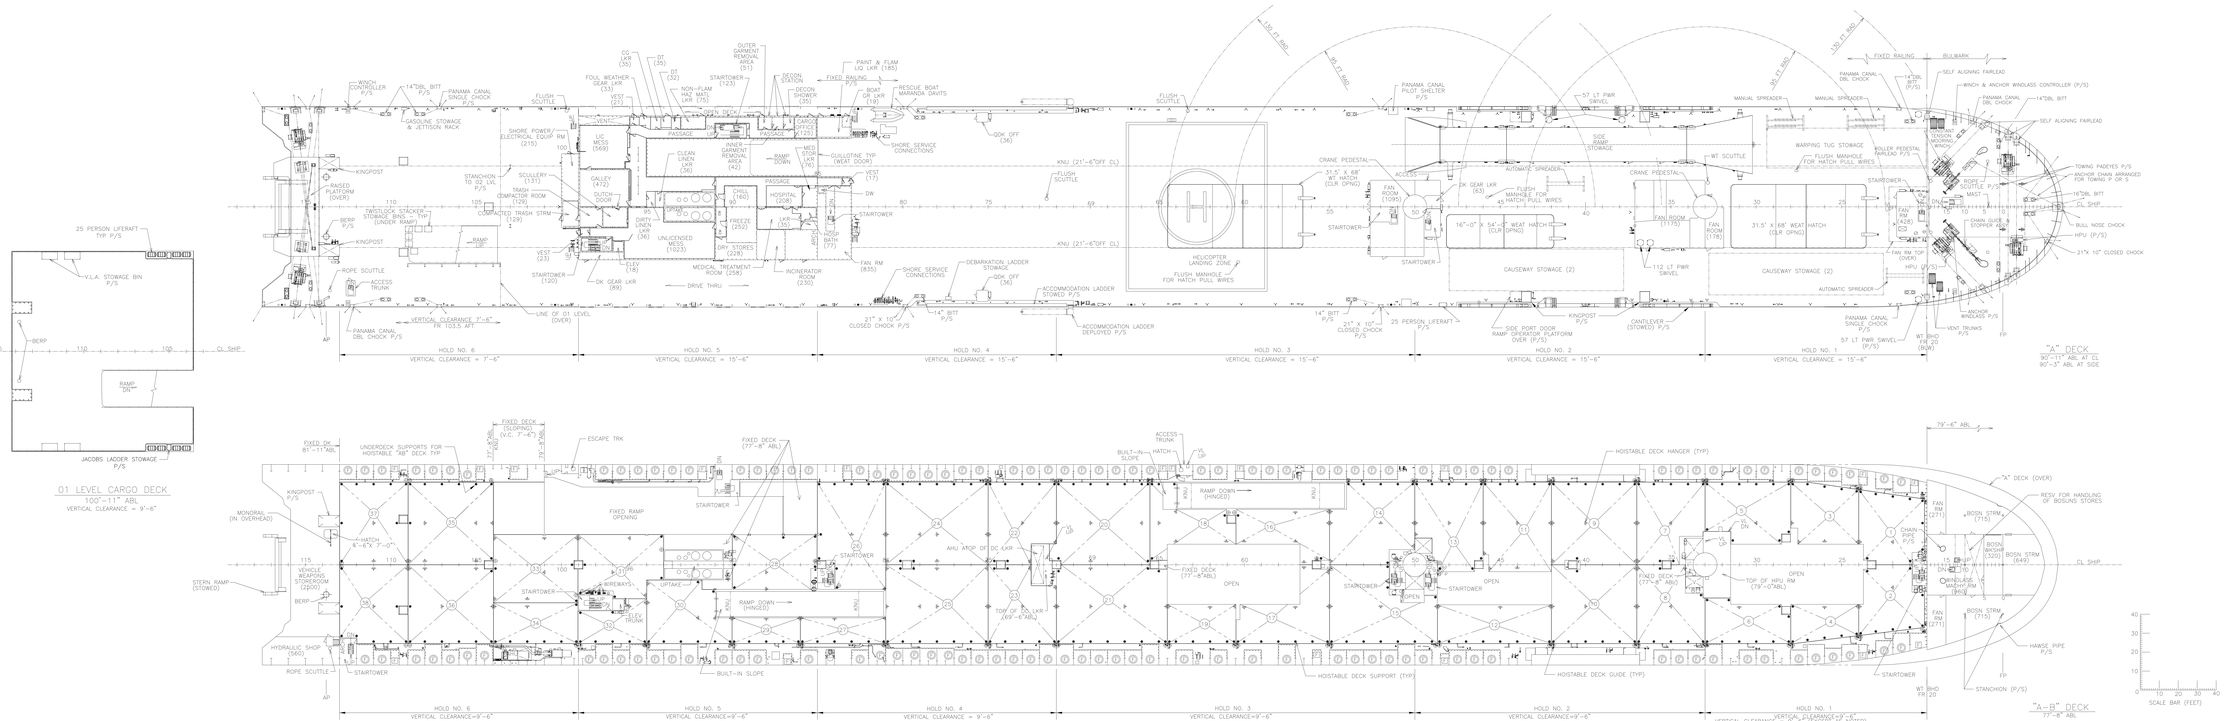

SIZE	AVONDALE DWG NO.	REV
H	C3-222 29-01-012	A
CAGE	DWG NO.	
94421	COMSC 801-6975733	
SCALE 1/16"=1'-0"	SH NO. 2 OF 5	

CAGE	COMSC DWG NO	SH	REV
94421	801-6975733	2	-

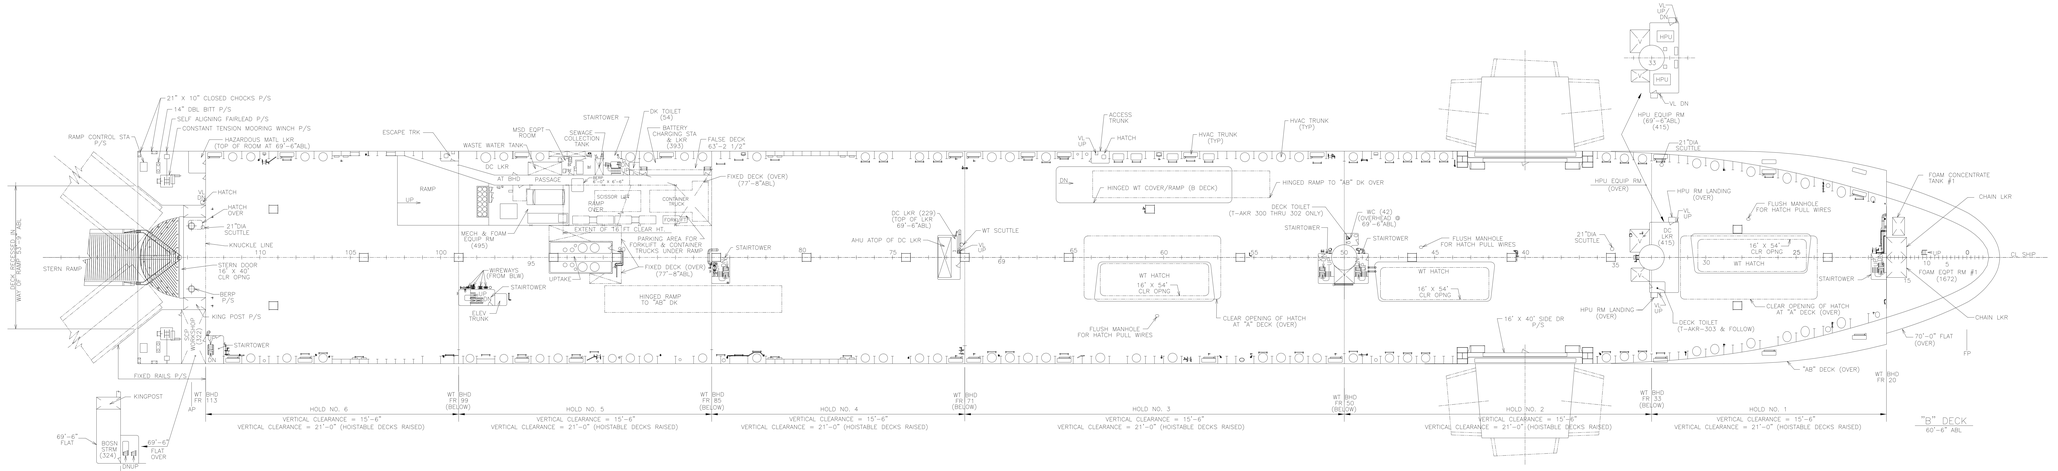

CAGE	COMSC DWG NO	SH	REV
94421	801-6975733	3	-

SIZE	AVONDALE DWG NO	REV
H	C3-222 29-01-012	-
	CAGE 94421 DWG NO COMSC 801-6975733	
SCALE 1/16"=1'-0"	SH NO 3 OF 5	

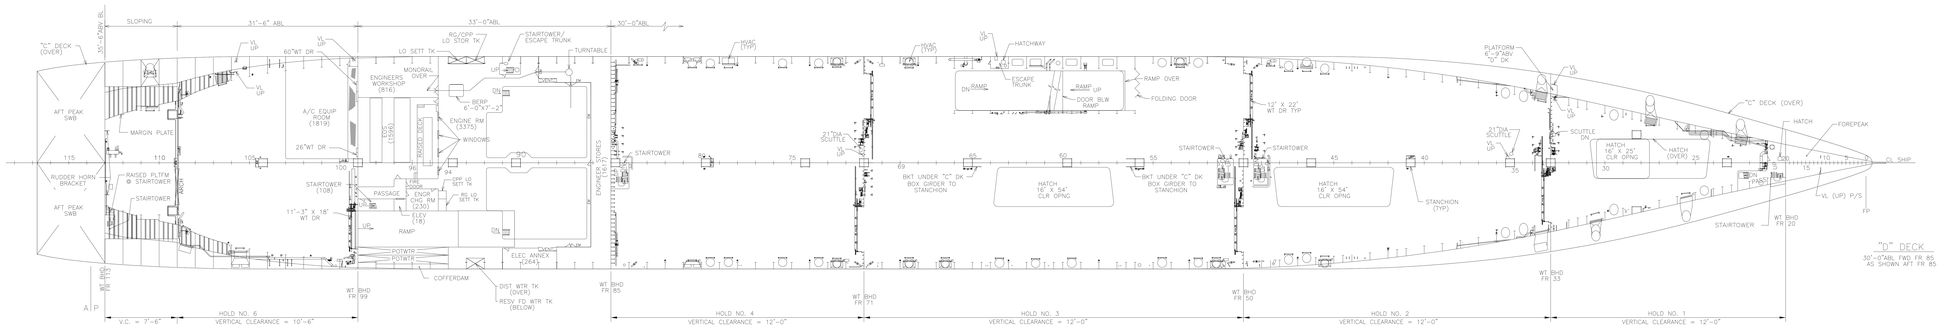

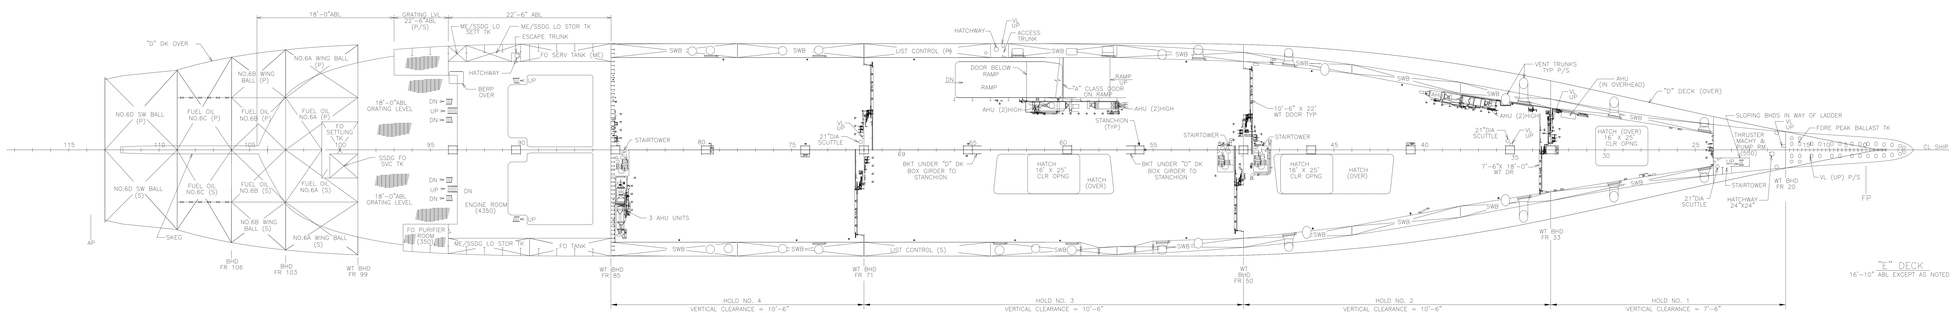

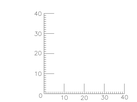

CAGE	COMSC DWG NO	SH	REV
94421	801-6975733	4	-

SIZE	AVONDALE DWG NO	REV
H	23-222 29-01-012	-
	CAGE 94421 DWG NO COMSC 801-6975733	
SCALE 1/16"=1'-0"	SH NO 4 OF 5	

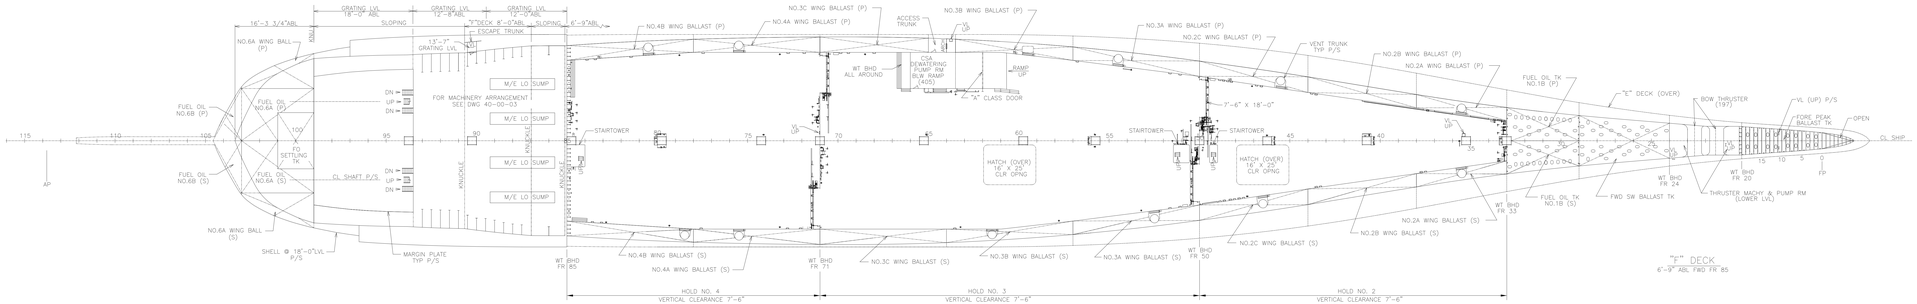

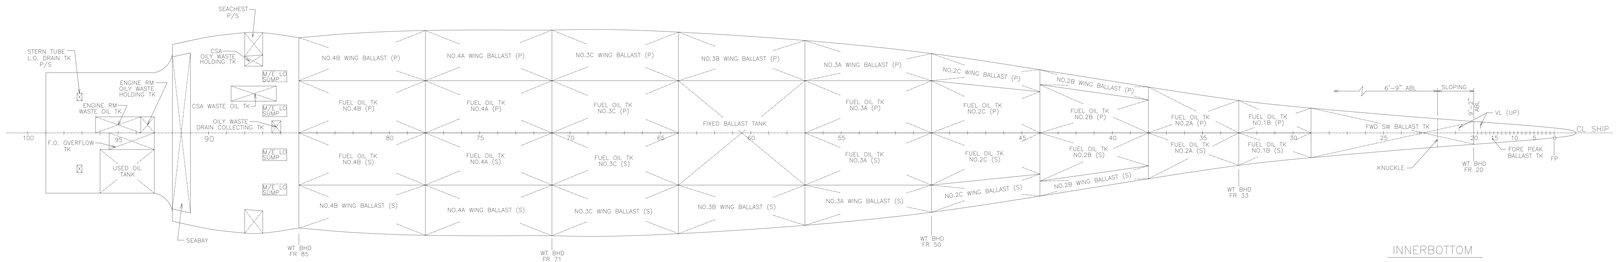

INNERBOTTOM

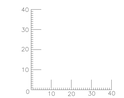

CAGE	COMSC DWG NO	SH	REV
94421	801-6975733	5	-

SIZE	AVONDALE DWG NO	REV
H	C3-222	-
	29-01-012	
	CAGE 94421	DWG NO COMSC 801-6975733
SCALE 1/16"=1'-0"		SH NO 5 OF 5